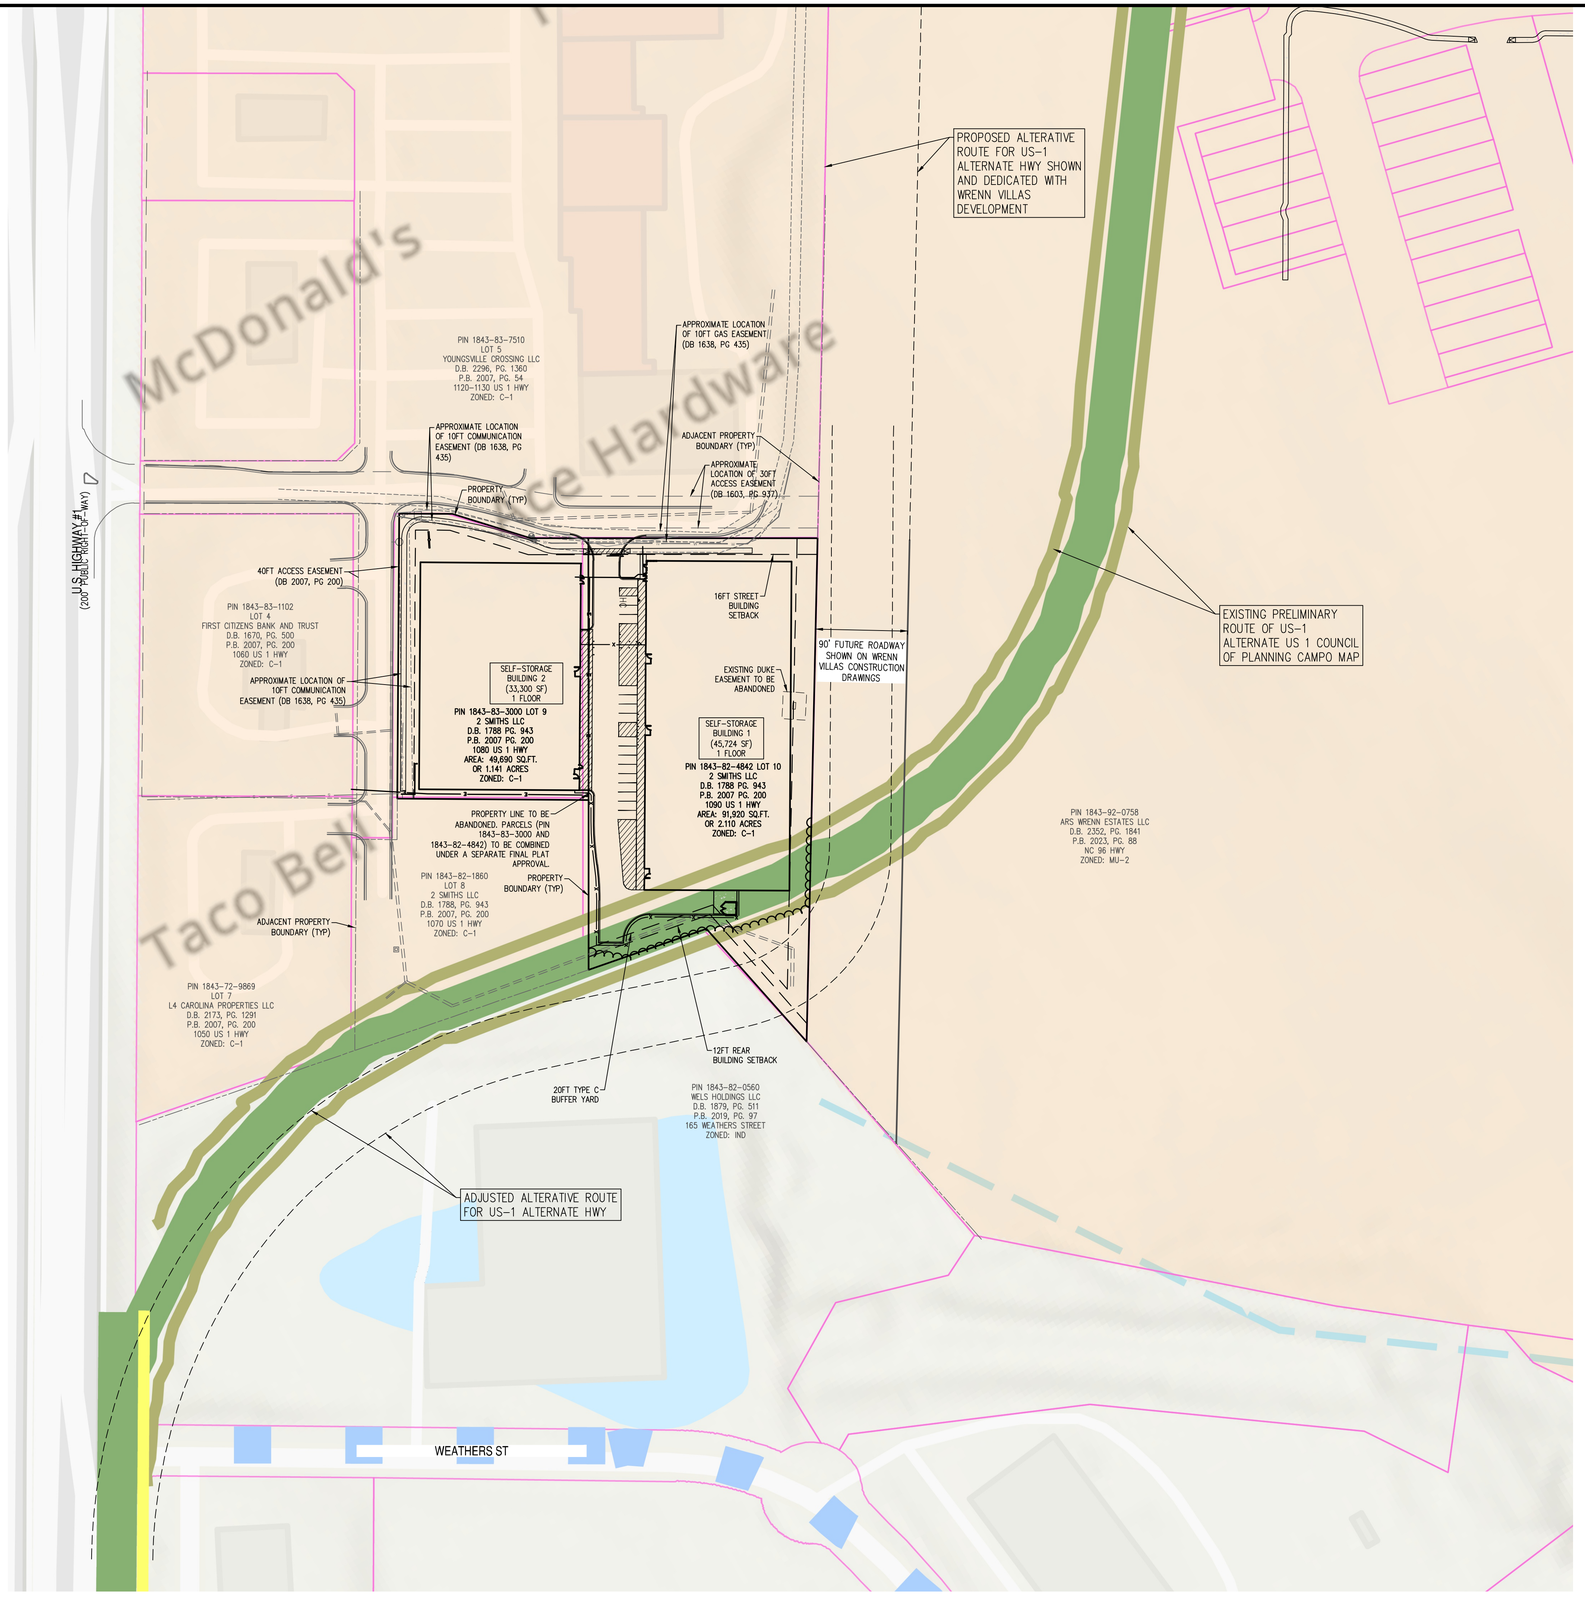

GRAPHIC SCALE

70 0 35 70 140 280

(IN FEET)
1 inch = 70 ft.

VICINITY MAP

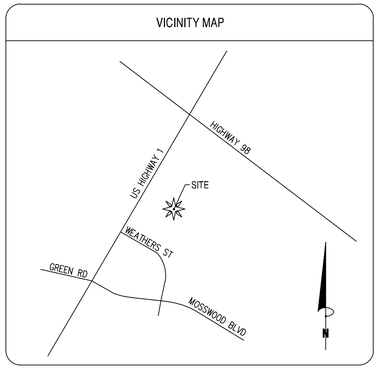

Bowman

Bowman North Carolina Ltd.
4006 BARRETT DR
Suite 104
RALEIGH, NC 27609
Phone: (919)553-6570
FIRM # F-1445
bowman.com
Bowman North Carolina Ltd.

US-1 ALTERNATIVE ROUTE EXHIBIT - CURRENT ROUTE

Self Storage

US-1

Youngsville, NC Franklin County

PRELIMINARY
DO NOT
USE FOR
CONSTRUCTION

PLAN STATUS	
3/10/26	SDP SUBMITTAL #1
_/_/26	___

RG	JNA	---
DESIGN	DRAWN	CHKD
SCALE	H: 1" = 70' V:	
JOB No.	220274-01-001	
DATE	MARCH. 10, 2026	
FILE No.	-------	
SHEET	EXH. 1	

Cad file name: V:\220274 - Liberty Storage Development\220274-01-001 (ENG) - US Highway 1 Site\Engineering\Engineering Plans\US1 Alternative\220274-01-001-US1 EXHIBIT - CURRENT.dwg