


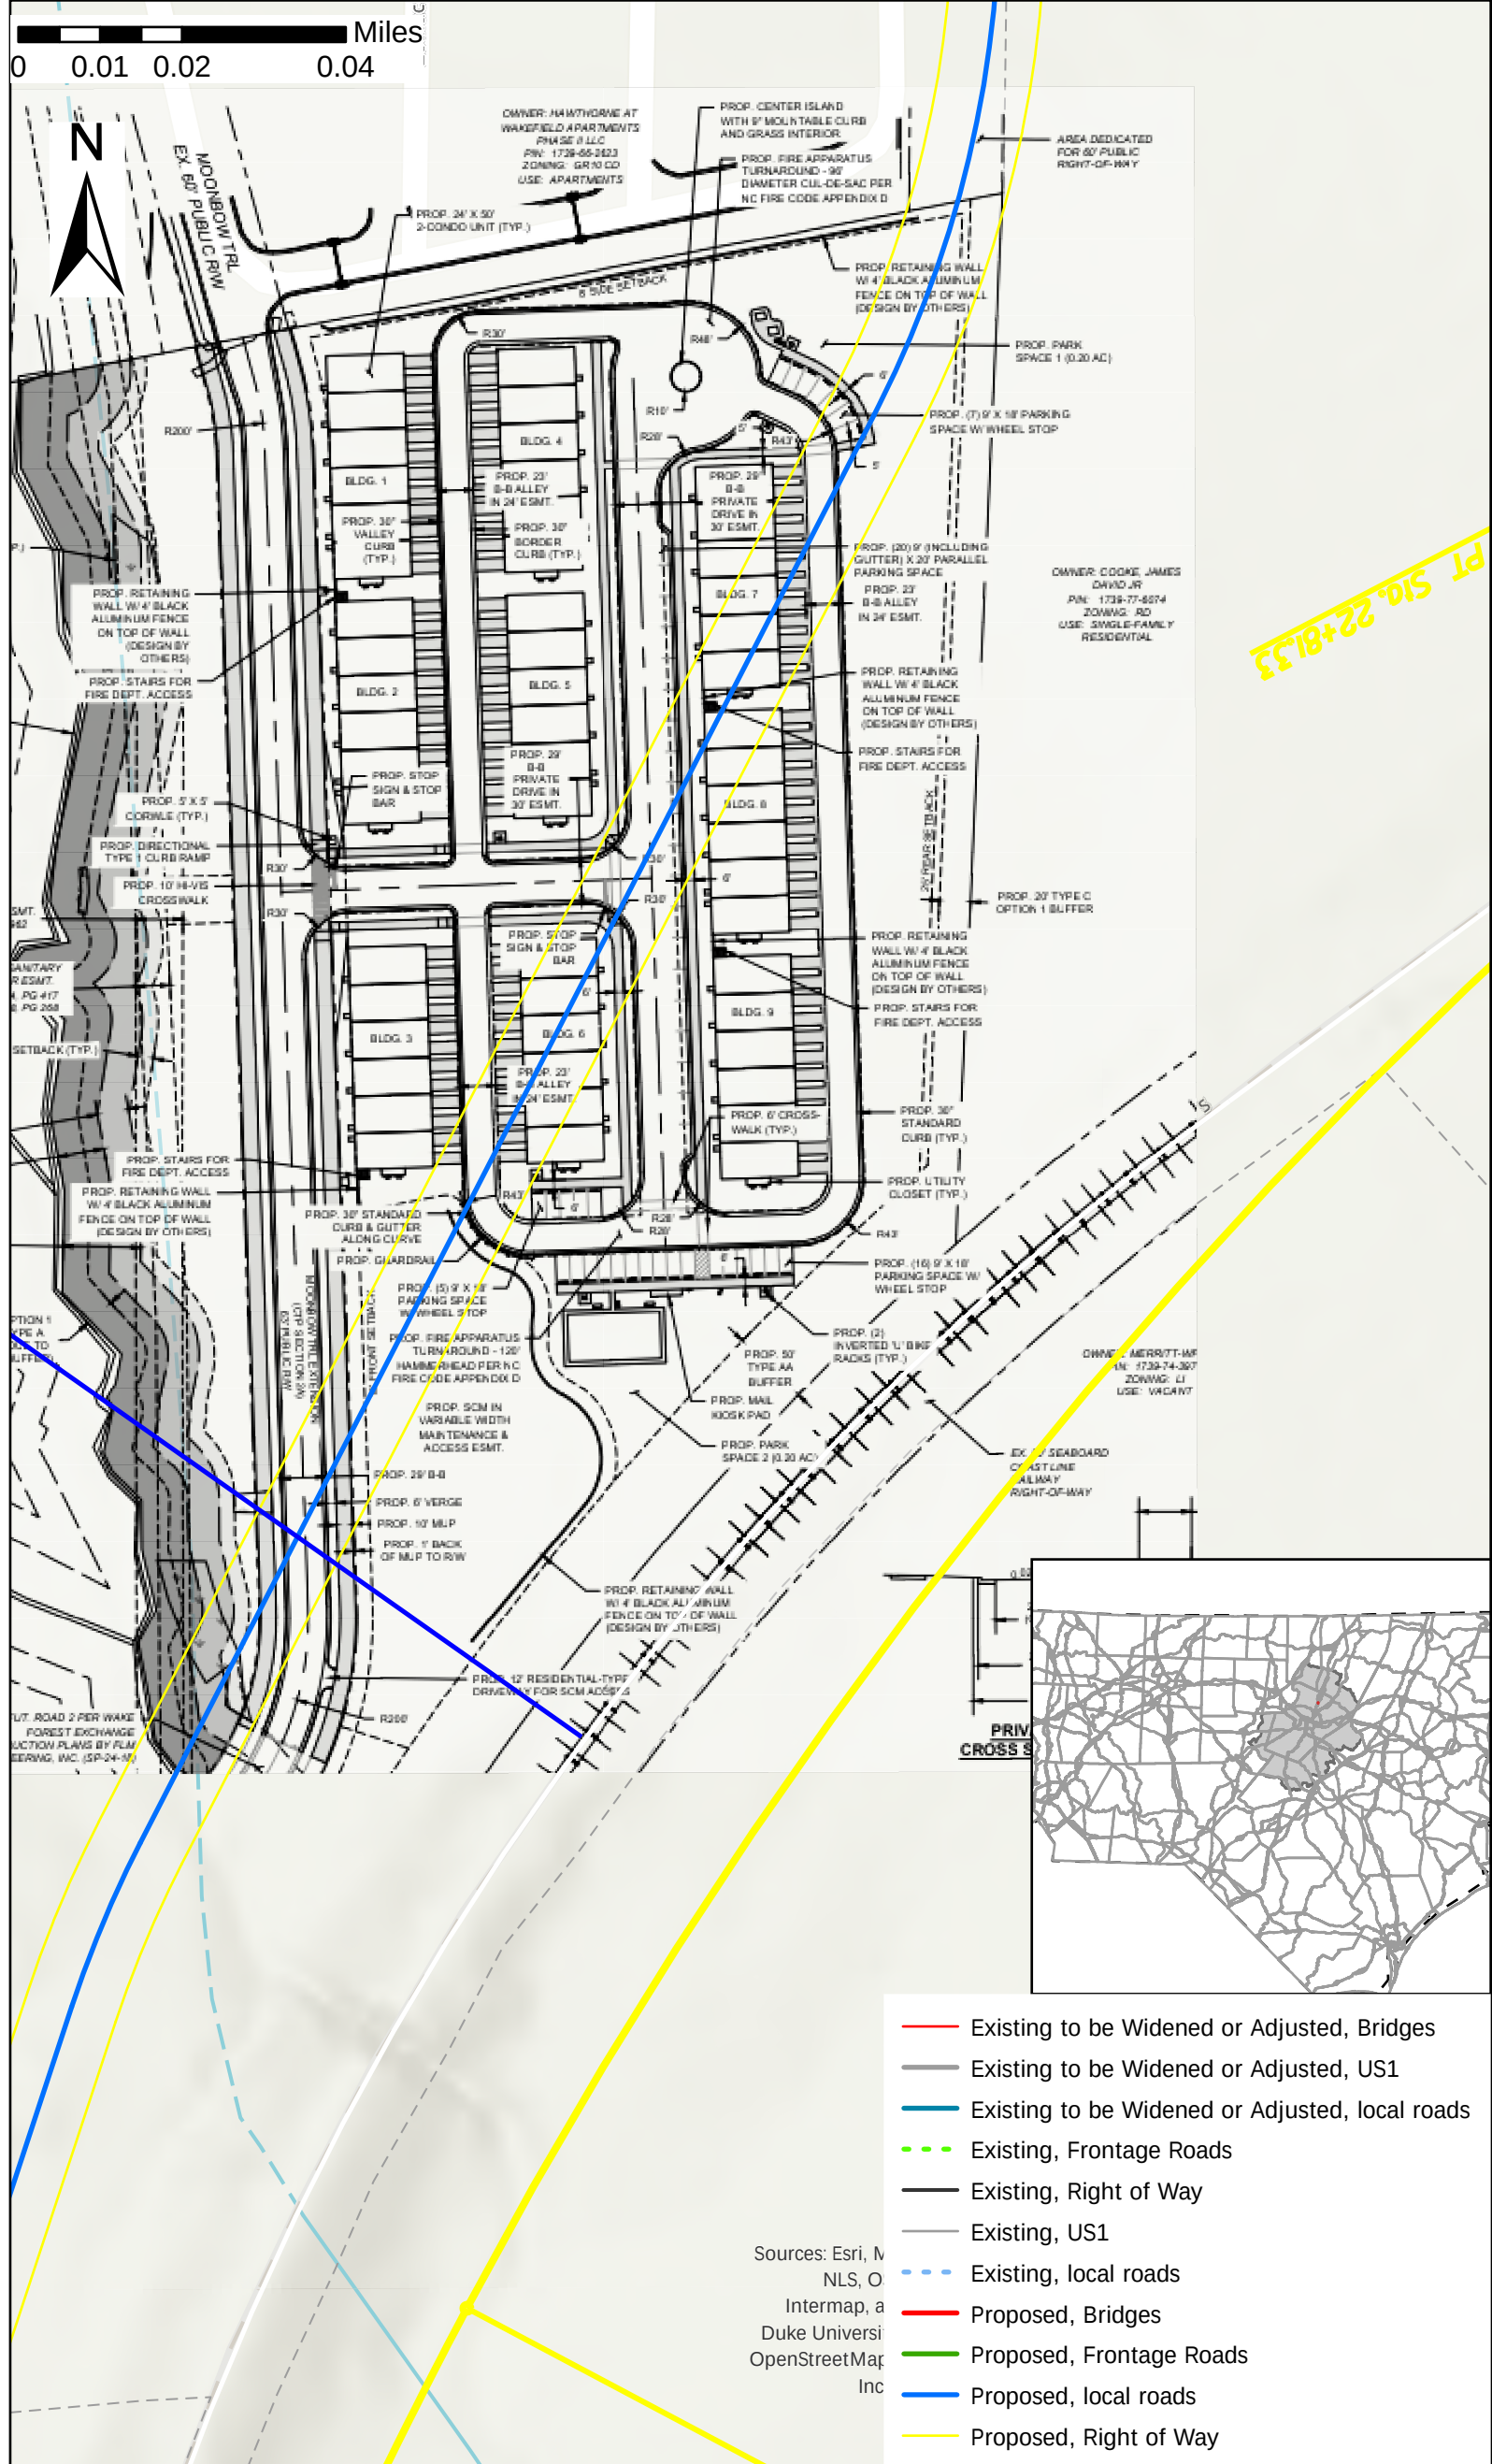


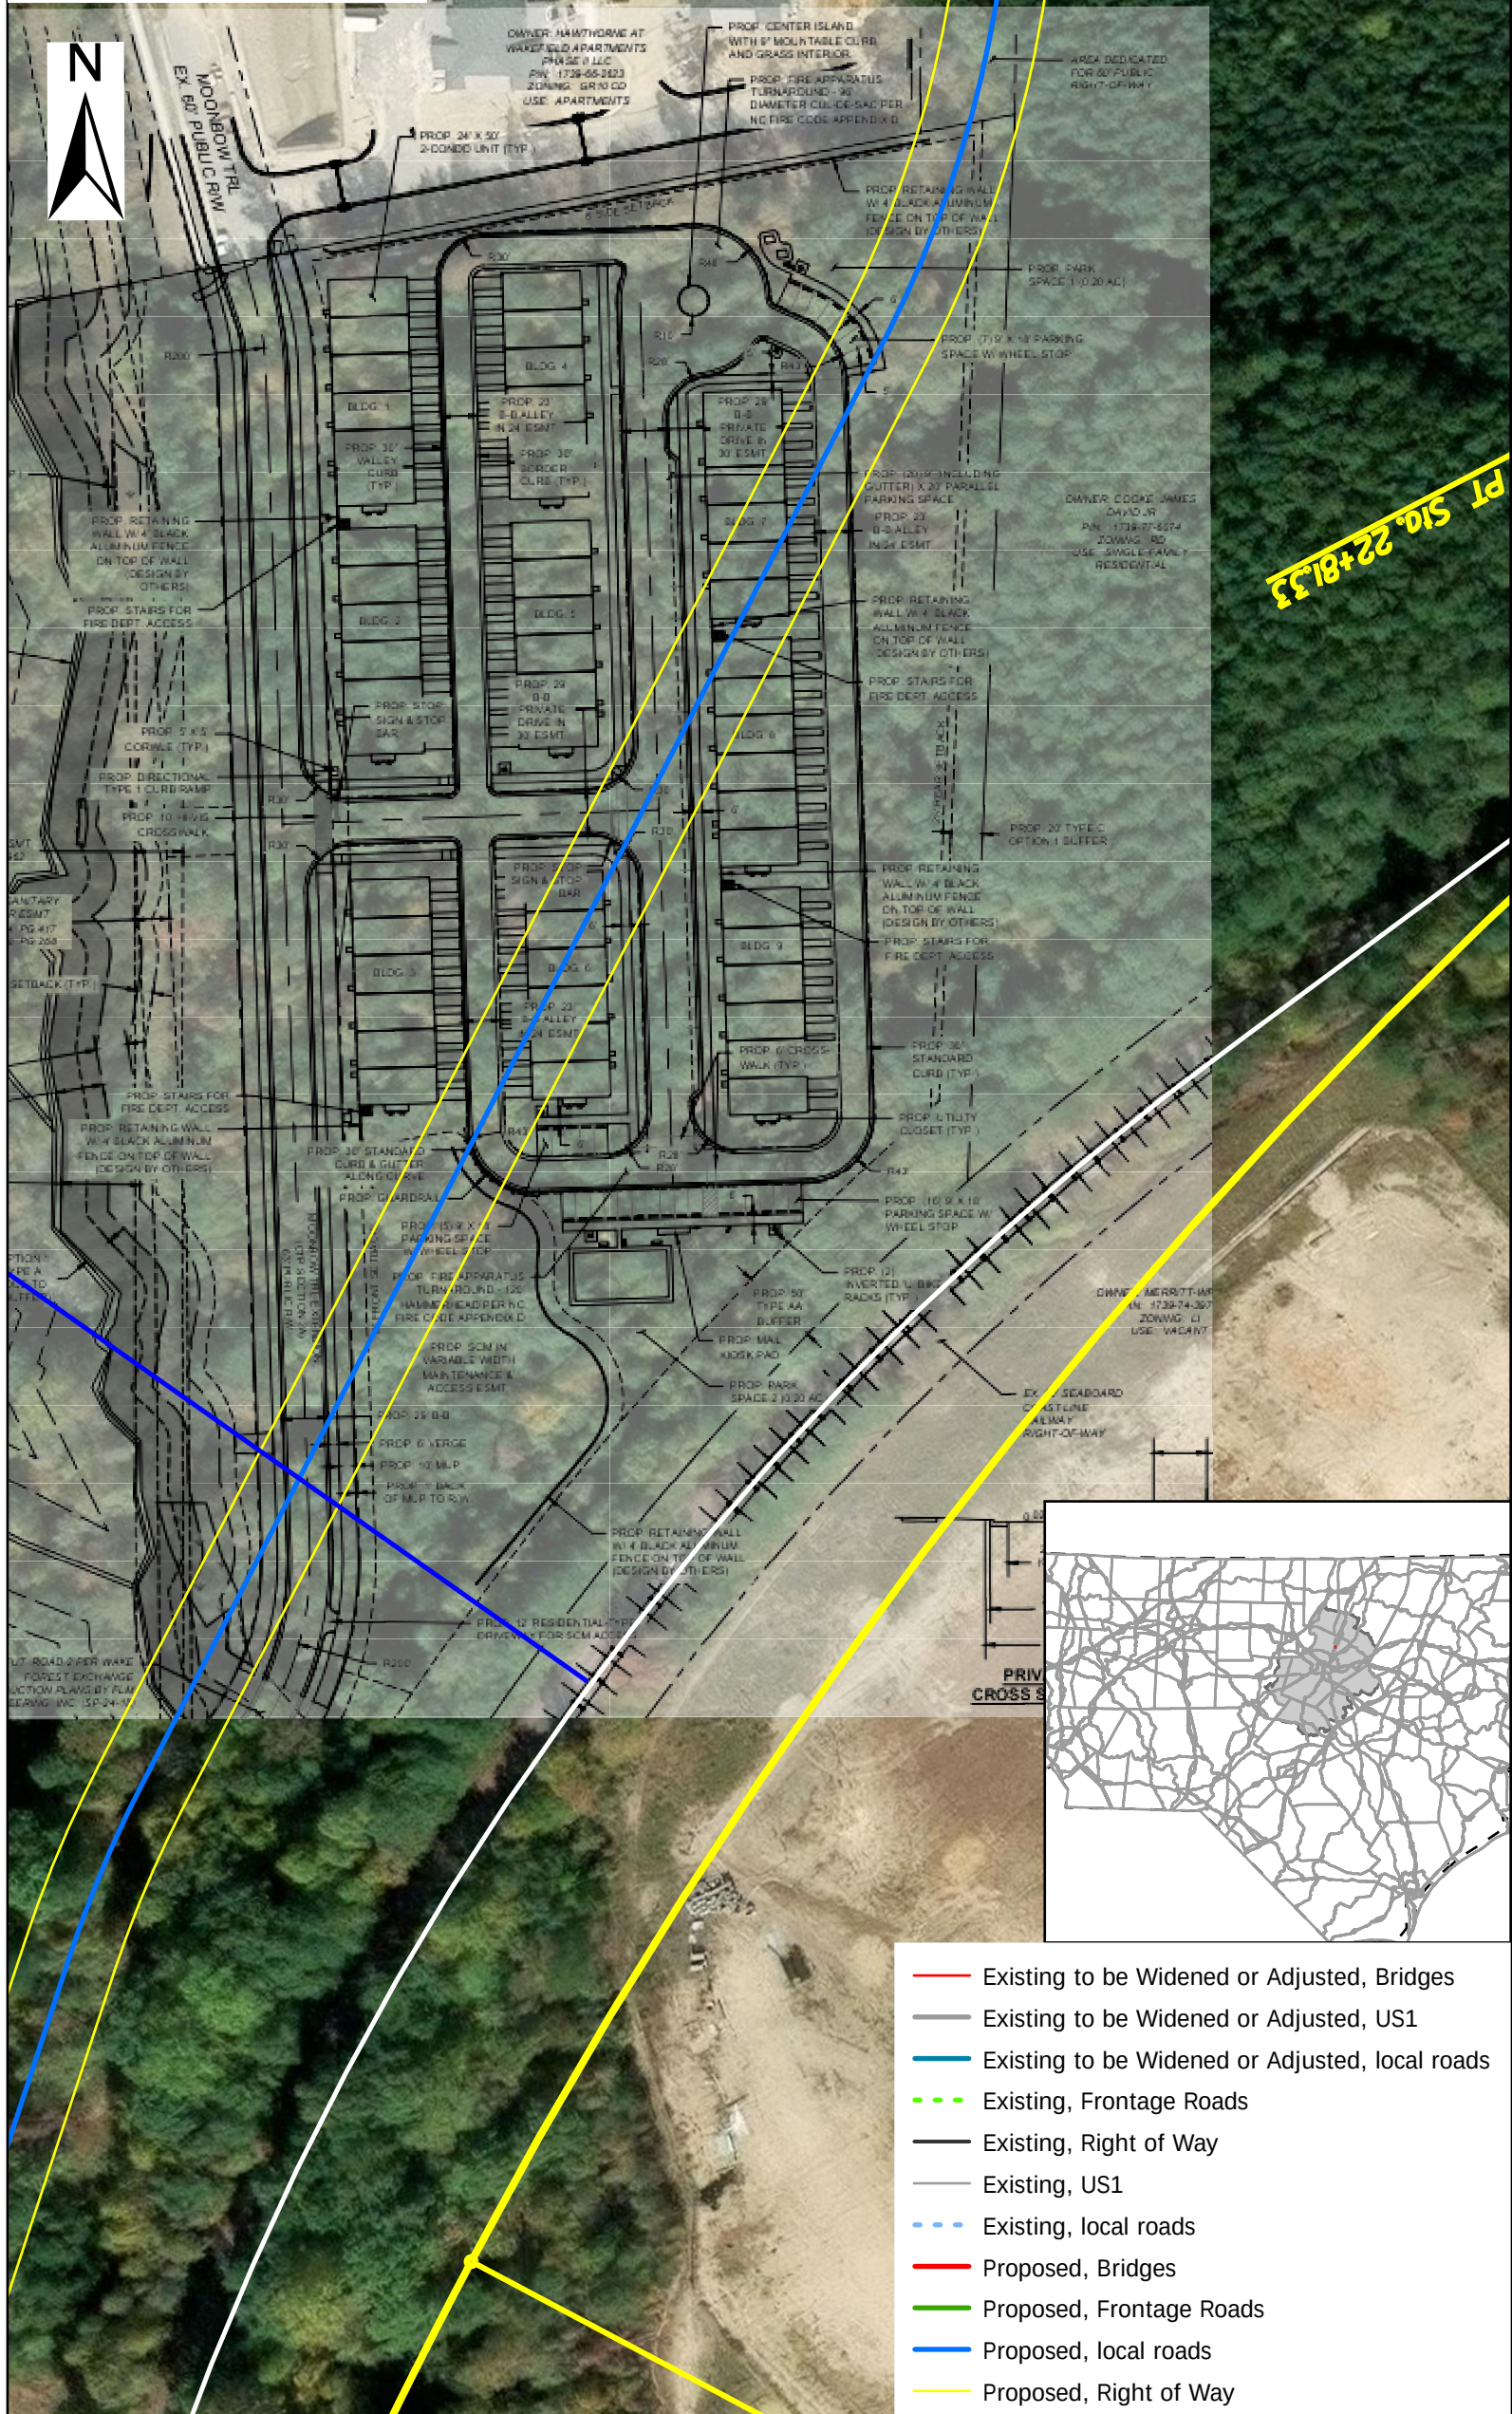

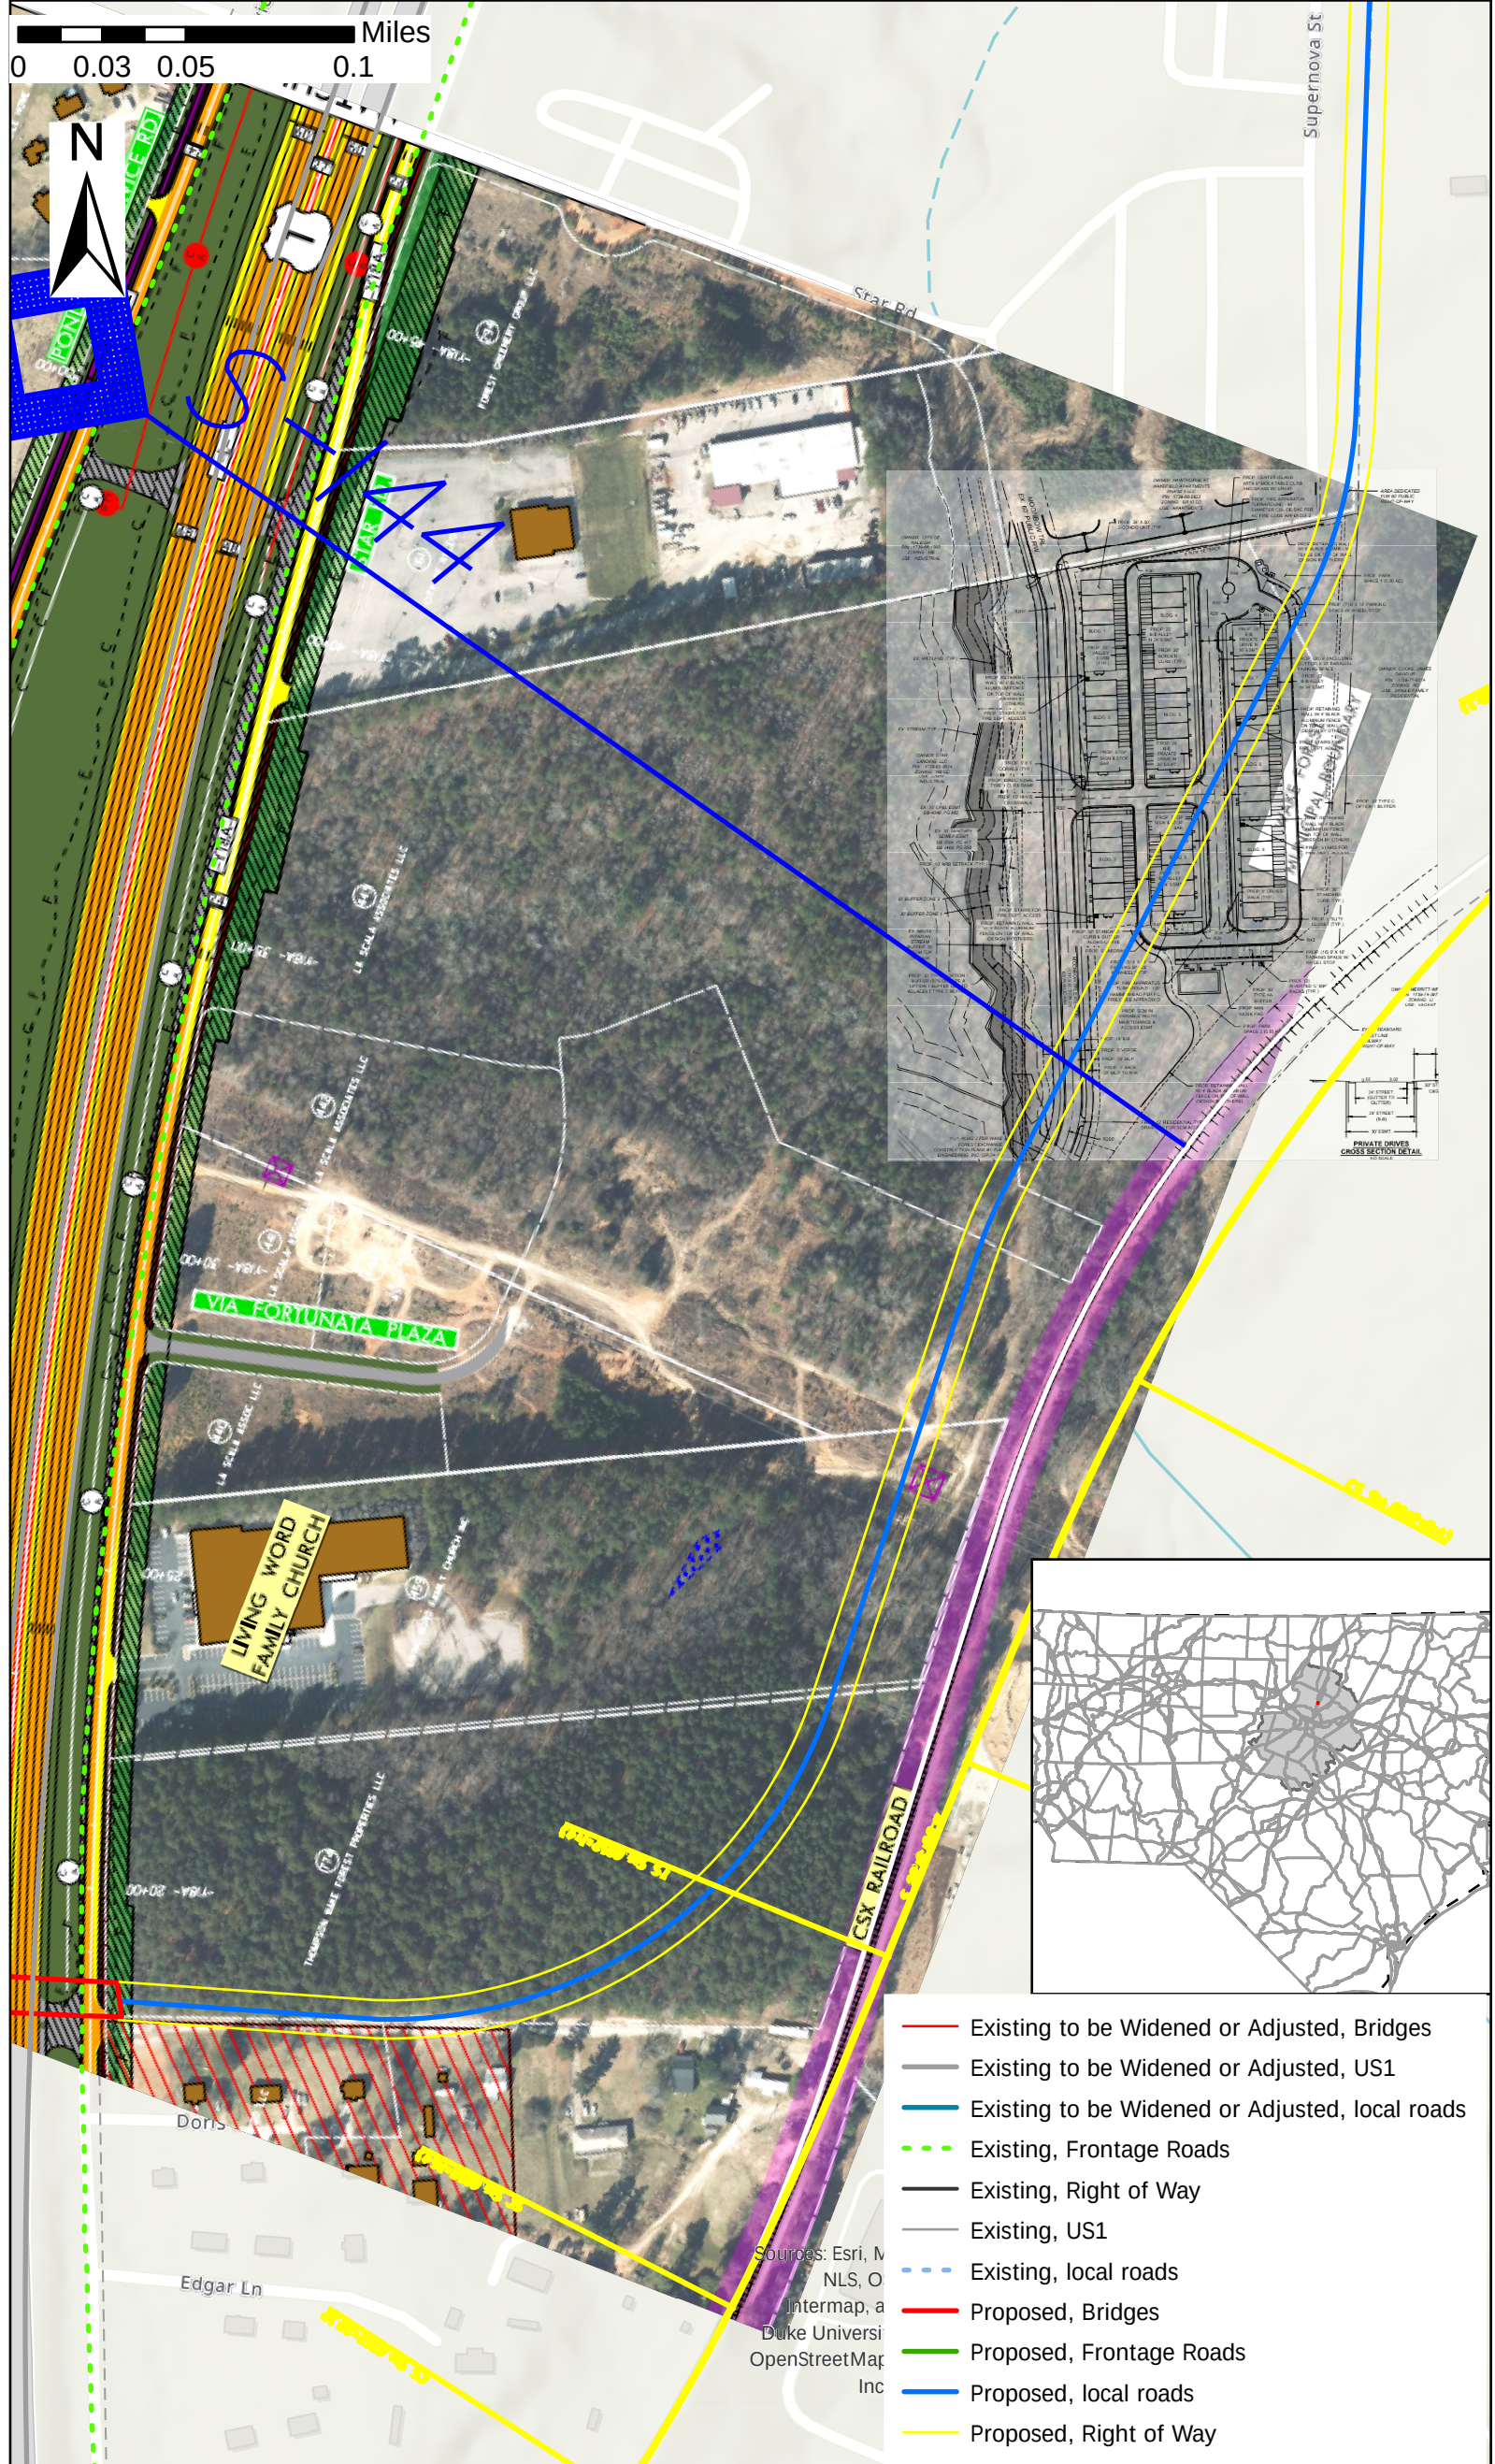

PT SIG. 22+81.53

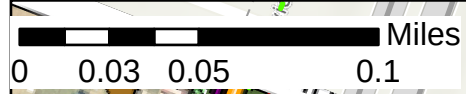

- Existing to be Widened or Adjusted, Bridges
- Existing to be Widened or Adjusted, US1
- Existing to be Widened or Adjusted, local roads
- Existing, Frontage Roads
- Existing, Right of Way
- Existing, US1
- Existing, local roads
- Proposed, Bridges
- Proposed, Frontage Roads
- Proposed, local roads
- Proposed, Right of Way

Sources: Esri, M
NLS, O
Intermap, a
Duke Universi
OpenStreetMap
Inc